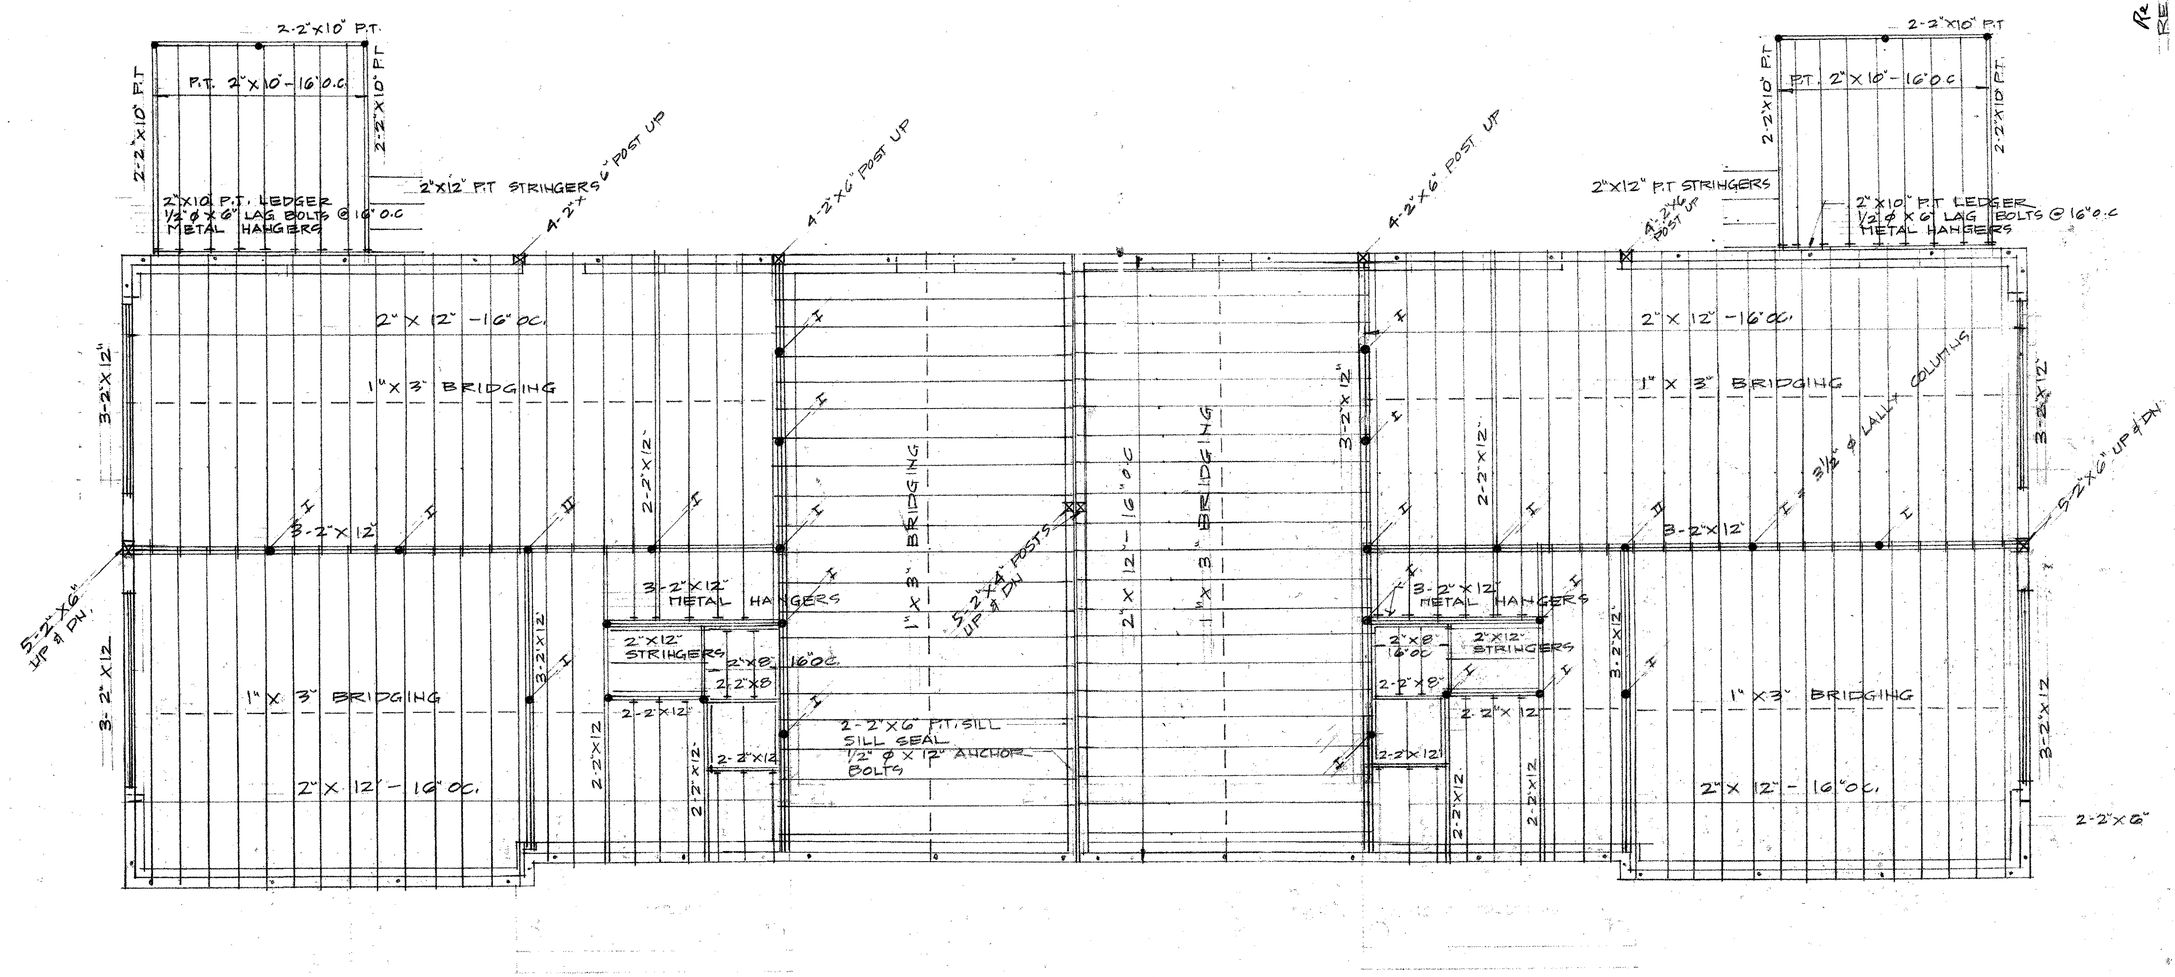

ALL BEARING POINTS WILL SIT ON CONCRETE FOUNDATION & FOOTINGS

FIRST FLOOR FRAMING

SCALE 1/4"=1:0"

Rev Aug 3, 2011
REV. 11-15-10

SCALE 1/4"=1:0
DATE 3-19-2007
A-7

2007-15

RESIDENTIAL DESIGNS BY
ROBERT M. CONNELL
22 NORTH ST. WILMINGTON MA.

DUPLEX HOME FOR
MR. PAT BUONOPANE
1 MITCHELL LANE MIDDLETON MA

A7

COMMONWEALTH OF MASSACHUSETTS
NAZEIH R. HAMMOURI P.E.
STRUCTURAL
No. 36766
REGISTERED
PROFESSIONAL ENGINEER
8/5/11