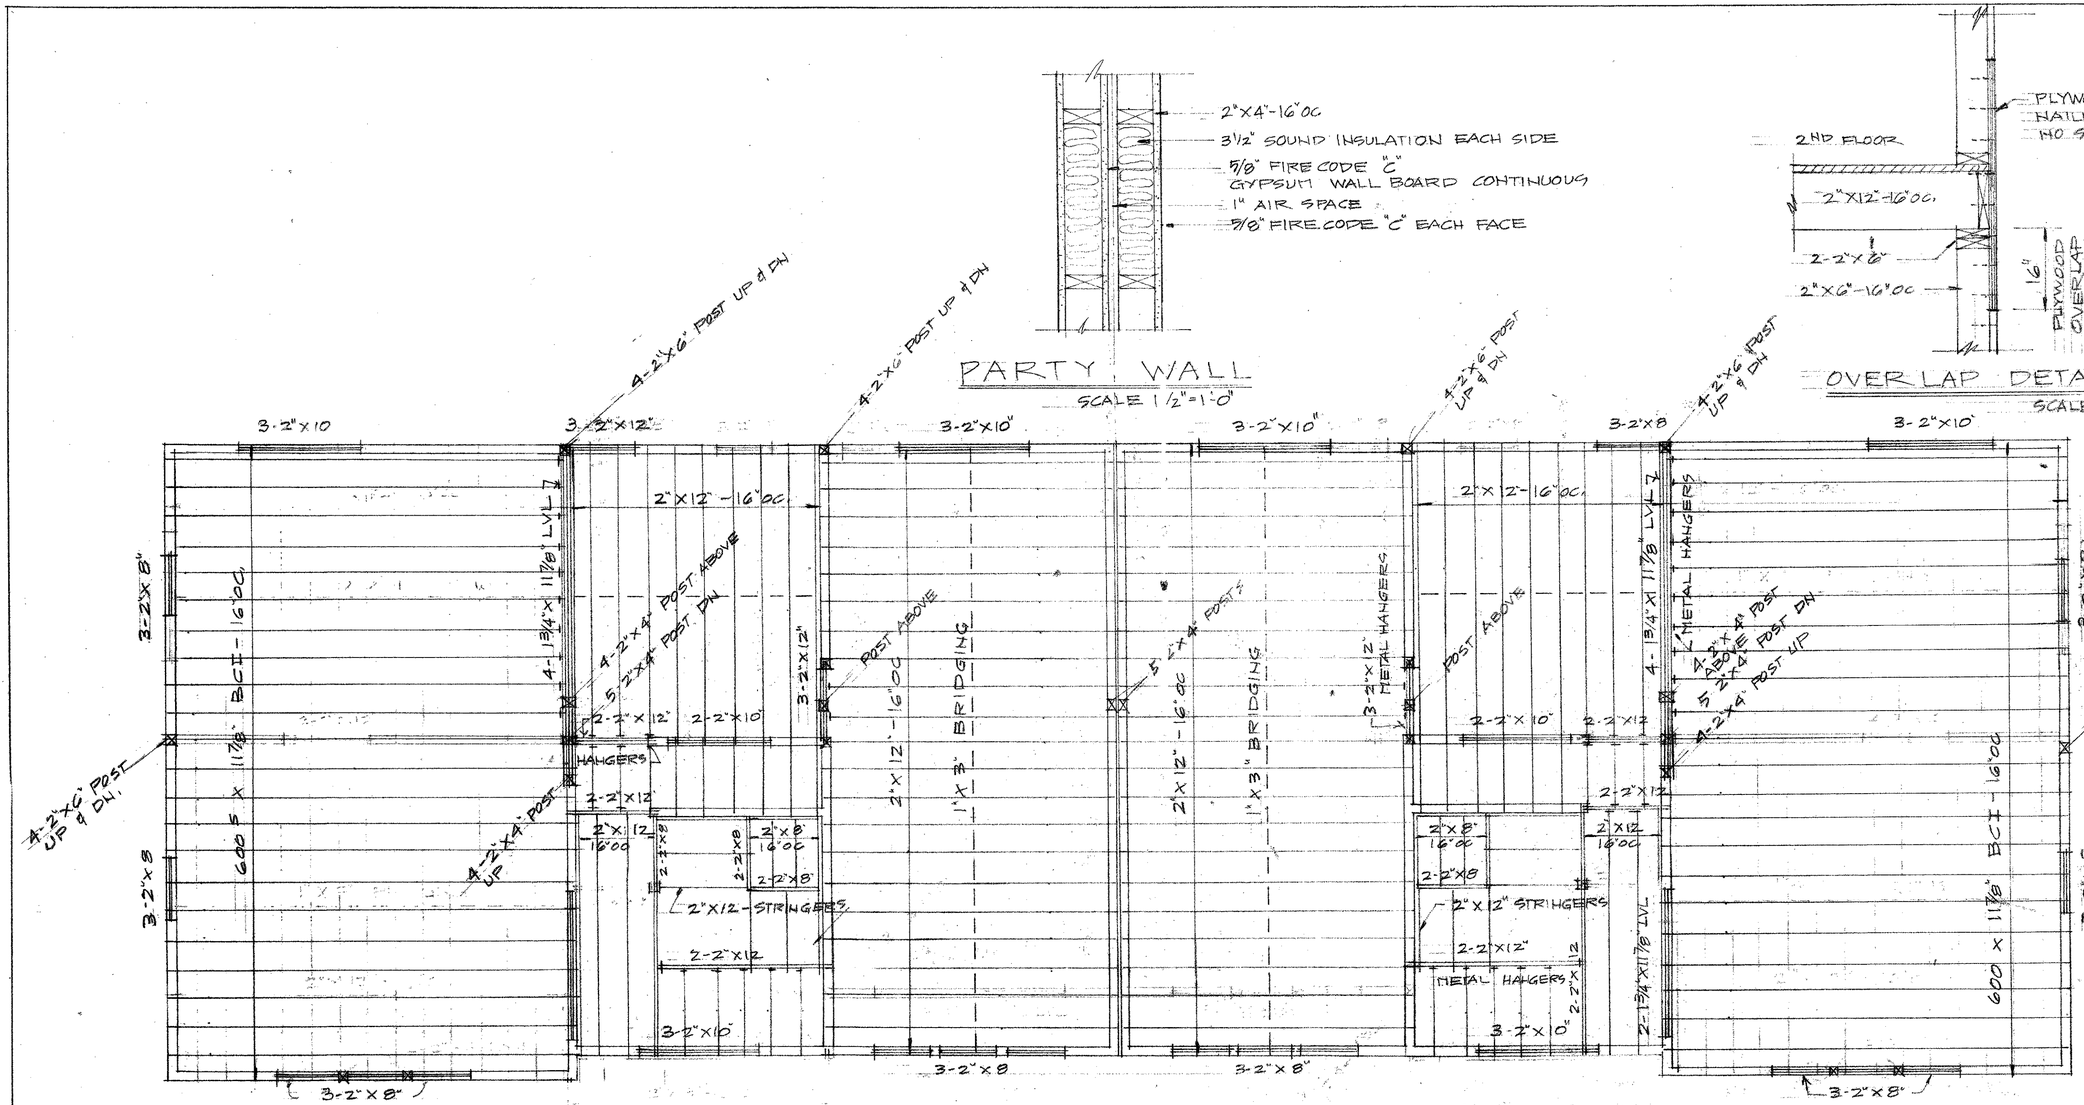

SECOND FLOOR FRAMING

SCALE 1/4"=1'-0"

NAZEIH R. HAMMOUD, P.E. STRUCTURAL No. 36786 REGISTERED PROFESSIONAL ENGINEER COMMONWEALTH OF MASSACHUSETTS

8/3/11

Rev Aug 5, 2011
REV 7-19-10

SCALE 1/4"=1'-0"
DATE 3-19-2007
A 8

2007-15

RESIDENTIAL DESIGNS BY
ROBERT M. CONNELL
22 NORTH ST. WILMINGTON MA.

DUPLEX HOME FOR
MR PAT BUONOPANE
1 MITCHELL LANE MIDDLETON MA

A8